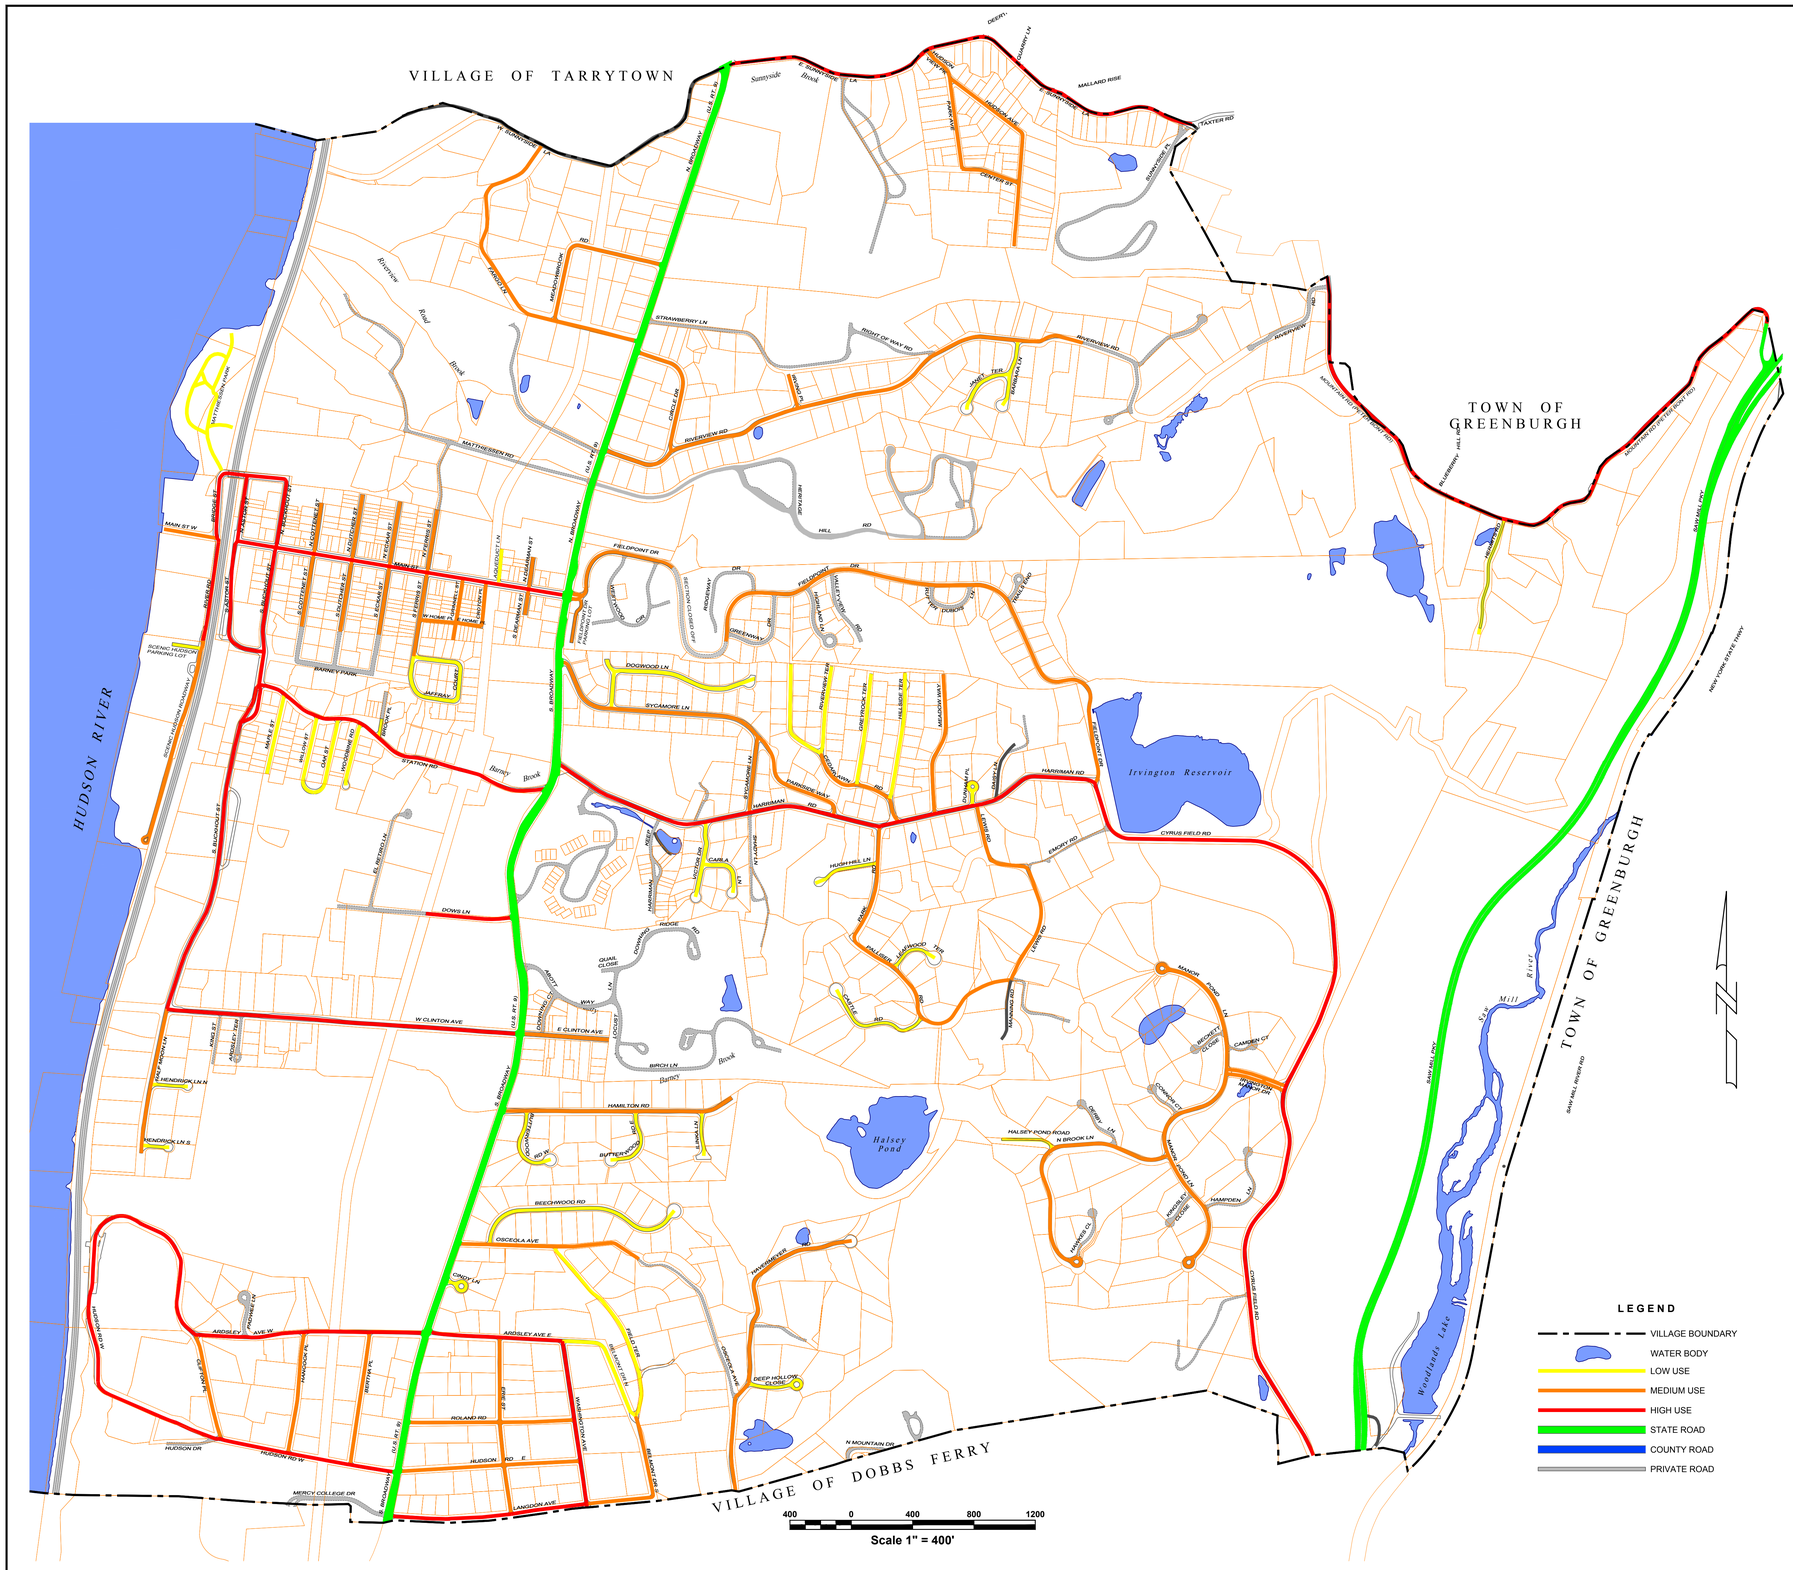

ROAD NAME	#	LENGTH (FT)	AVERAGE WIDTH (FT)	AREA (SF)	AREA (SY)	TONNAGE PER INCH OF ASPHALT
AQUEDUCT LANE	1	215	21	4515	502	28
ARDSLEY AVE. EAST	2	885	20	17700	1967	109
ARDSLEY AVE. WEST*	3	2764	20	55280	6142	341
BARBARA LANE*	4	591	23	13593	1510	84
BEECHWOOD LANE*	5	1636	24	39264	4363	242
BELMONT DRIVE NORTH	6	521	20	10420	1158	64
BELMONT DRIVE SOUTH	7	527	20	10540	1171	65
BERTHA PLACE	8	855	18	15390	1710	95
BRIDGE STREET	9	844	40	33760	3751	208
BROOK PLACE	10	104	18	1872	208	12
BUCKHOUT STREET NORTH	11	415	28	11620	1291	72
BUCKHOUT STREET SOUTH	12	3160	24	75840	8427	468
BUTTERWOOD EAST*	13	660	20	13200	1467	81
BUTTERWOOD WEST*	14	740	20	14800	1644	91
CARLA LANE*	15	434	29	12586	1398	78
CASTLE ROAD*	16	1017	19	19323	2147	119
CEDAR LAWN ROAD	17	1400	19	26600	2956	164
CENTER STREET	18	600	19	11400	1267	70
CINDY LANE	19	231	26	6006	667	37
CIRCLE DRIVE	20	809	21	16989	1888	105
CLIFTON PLACE	21	681	18	12258	1362	76
COTTONET STREET NORTH	22	312	27	8424	936	52
COTTONET STREET SOUTH	23	460	28	12880	1431	80
CROTON PLACE	24	259	18	4662	518	29
CYRUS FIELD ROAD (0-3,200 ft.)	25	3200	20	64000	7111	395
CYRUS FIELD ROAD (3,200-5,744 ft.)	26	2544	20	50880	5653	314
DEARMAN STREET NORTH	27	191	27	5157	573	32
DEARMAN STREET SOUTH	28	170	27	4590	510	28
DEEP HOLLOW CLOSE	29	460	21	9660	1073	60
DOGWOOD LANE*	30	1309	29	37961	4218	234
DOWS LANE	31	556	20	11120	1236	69
DUNHAM PLACE*	32	246	30	7380	820	46
DUTCHER STREET NORTH	33	418	28	11704	1300	72
DUTCHER STREET SOUTH	34	447	29	12963	1440	80
EAST CLINTON AVE.	35	550	27	14850	1650	92
EAST SUNNYSIDE LANE	36	3231	10	32310	3590	199
ECKAR STREET NORTH	37	407	29	11803	1311	73
ECKAR STREET SOUTH	38	428	30	12840	1427	79
ERIE STREET	39	1180	20	23600	2622	146
EMORY ROAD	40	550	16	8800	978	54
FARGO LANE	41	3238	18	58284	6476	360
FERRIS STREET NORTH	42	396	29	11484	1276	71
FERRIS STREET SOUTH	43	512	29	14848	1650	92
FIELDPOINT DRIVE (0-800 ft.)	44	800	20	16000	1778	99
FIELDPOINT DRIVE (800-4,500 ft.)	45	3700	20	74000	8222	457
FIELDPOINT DRIVE PARKING LOT	46	300	24	7200	800	44
FIELD TERRACE	47	1275	17	21675	2408	134
GREY ROCK TERRACE	48	720	18	12960	1440	80
GRINNEL STREET	49	381	18	6858	762	42
HALFMOON LANE	50	935	24	22440	2493	139
HALSEY POND ROAD	51	820	14	11480	1276	71
HAMILTON ROAD	52	1510	24	36240	4027	224
HANCOCK PLACE	53	777	17	13209	1468	82
HARRIMAN ROAD	54	3750	31	116250	12917	718
HAVERMEYER ROAD*	55	1509	24	36216	4024	224
HENDRICK NORTH *	56	370	20	7400	822	46
HENDRICK SOUTH*	57	295	20	5900	656	36
HERMITS ROAD	58	800	10	8000	889	49
HILLSIDE TERRACE	59	812	18	14616	1624	90
HOME PLACE EAST	60	168	16	2688	299	17
HOME PLACE WEST	61	218	18	3924	436	24
HUDSON AVENUE	62	1550	20	31000	3444	191
HUDSON ROAD EAST	63	1150	17	19550	2172	121
HUDSON ROAD WEST	64	2630	19	49970	5552	308
HUDSON VIEW PARK	65	220	20	4400	489	27
HUGH HILL LANE*	66	710	24	17040	1893	105
ILINKA LANE	67	250	20	5000	556	31
IRVING PLACE	68	215	18	3870	430	24
IRVINGTON MANOR DRIVE	69	525	16	8400	933	52
JAFFREY PARK	70	1064	29	30856	3428	190
JANET TERRACE*	71	570	23	13110	1457	81
LANGDON AVENUE	72	1720	18	30960	3440	191
LEAFWOOD TERRACE*	73	627	20	12540	1393	77
LEWIS ROAD	74	1527	18	27486	3054	170
MAIN STREET	75	2192	44	96448	10716	595
MAIN STREET WEST	76	341	47	16027	1781	99
MANOR POND LANE	77	2660	22	58520	6502	361
MAPLE STREET	78	526	18	9468	1052	58
MATHIESSEN PARK	79	2050	10	20500	2278	127
MEADOW BROOK ROAD	80	1087	20	21740	2416	134
MEADOW WAY	81	917	20	18340	2038	113
NORTH ASTOR STREET	82	400	40	16000	1778	99
NORTH BROOK LANE	83	1700	22	37400	4156	231
OAK STREET	84	524	17	8908	990	55
OSCEOLA AVENUE	85	1935	19	36765	4085	227
PALLISER ROAD	86	929	19	17651	1961	109
PARK AVENUE	87	565	19	10735	1193	66
PARK ROAD	88	739	20	14780	1642	91
PARKSIDE WAY	89	750	19	14250	1583	88
PETER BONT ROAD (0-2,000 ft.)	90	2000	10	20000	2222	123
PETER BONT ROAD (2,000-4,799 ft.)	91	2799	10	27990	3110	173
RIVER ROAD	92	750	35	26250	2917	162
RIVERVIEW ROAD	93	3344	22	73568	8174	454
RIVERVIEW TERRACE	94	555	20	11100	1233	69
ROLAND ROAD	95	1063	17	18071	2008	112
SCENIC HUDSON PARKING LOT	96	190	24	4560	507	28
SCENIC HUDSON ROADWAY	97	1400	24	33600	3733	207
SOUTH ASTOR STREET	98	822	34	27948	3105	173
STATION ROAD	99	2480	21	52080	5787	321
SYCAMORE LANE	100	1987	29	57623	6403	356
VICTOR DRIVE*	101	585	28	16380	1820	101
WASHINGTON AVENUE	102	1070	23	24610	2734	152
WEST CLINTON AVENUE*	103	2440	28	68320	7591	422
WEST SUNNYSIDE LANE	104	2036	10	20360	2262	126
WILLOW STREET	105	541	17	9197	1022	57
WOODBINE ROAD*	106	418	19	7942	882	49
TOTAL LENGTH (ft)		113846				
TOTAL LENGTH (mi)		21.6				

NOTES:

The length of roadway was taken at the center of the intersection when applicable. The areas provided are estimates and should be re-evaluated when necessary.

† - Peter Bont Road is also know as Mountain Road.

* Pavement area for cul-de-sac in included in the length of each roadway.

REV.	DATE	DESCRIPTION

TITLE: ROADWAY PLAN

PROJECT:

VILLAGE OF IRVINGTON ROADWAY RESURFACING

VILLAGE OF IRVINGTON, WESTCHESTER COUNTY, NEW YORK

UNAUTHORIZED ALTERATIONS OR ADDITIONS TO THIS DRAWING IS A VIOLATION OF SECTION 7209 (2) OF THE NEW YORK STATE EDUCATION LAW. THIS PLAN IS NULL AND VOID FOR CONSTRUCTION PURPOSES WITHOUT THE SIGNATURE AND SEAL OF THE DESIGN ENGINEER.

JAMES J. HAHN ENGINEERING, P.C.
Putnam Business Park
1689 Route 22
Brewster, New York 10509
Tel: (845) 279-2220

SCALE: 1" = 400'

DATE: 03/28/16

DRAWING NO.: C-1

SHEET NO.: 1 OF 1